ARCHITECTURE 49

ARCHITECTURE49
1640 MARKET STREET | HALIFAX, NS, CANADA B3J 2C8
Phone: 902-429-5490 | halifax@architecture49.com | architecture49.com

CONSULTANT

CLIENT:

Halifax
Regional Centre for Education

PROJECT NAME:

ROOFING REPLACEMENT
ROSS ROAD SCHOOL
DARTMOUTH, NS

LIST OF DRAWINGS:

A-101	PARTIAL ROOF PLAN	ISSUED FOR TENDER
A-102	ROOFING DETAILS	

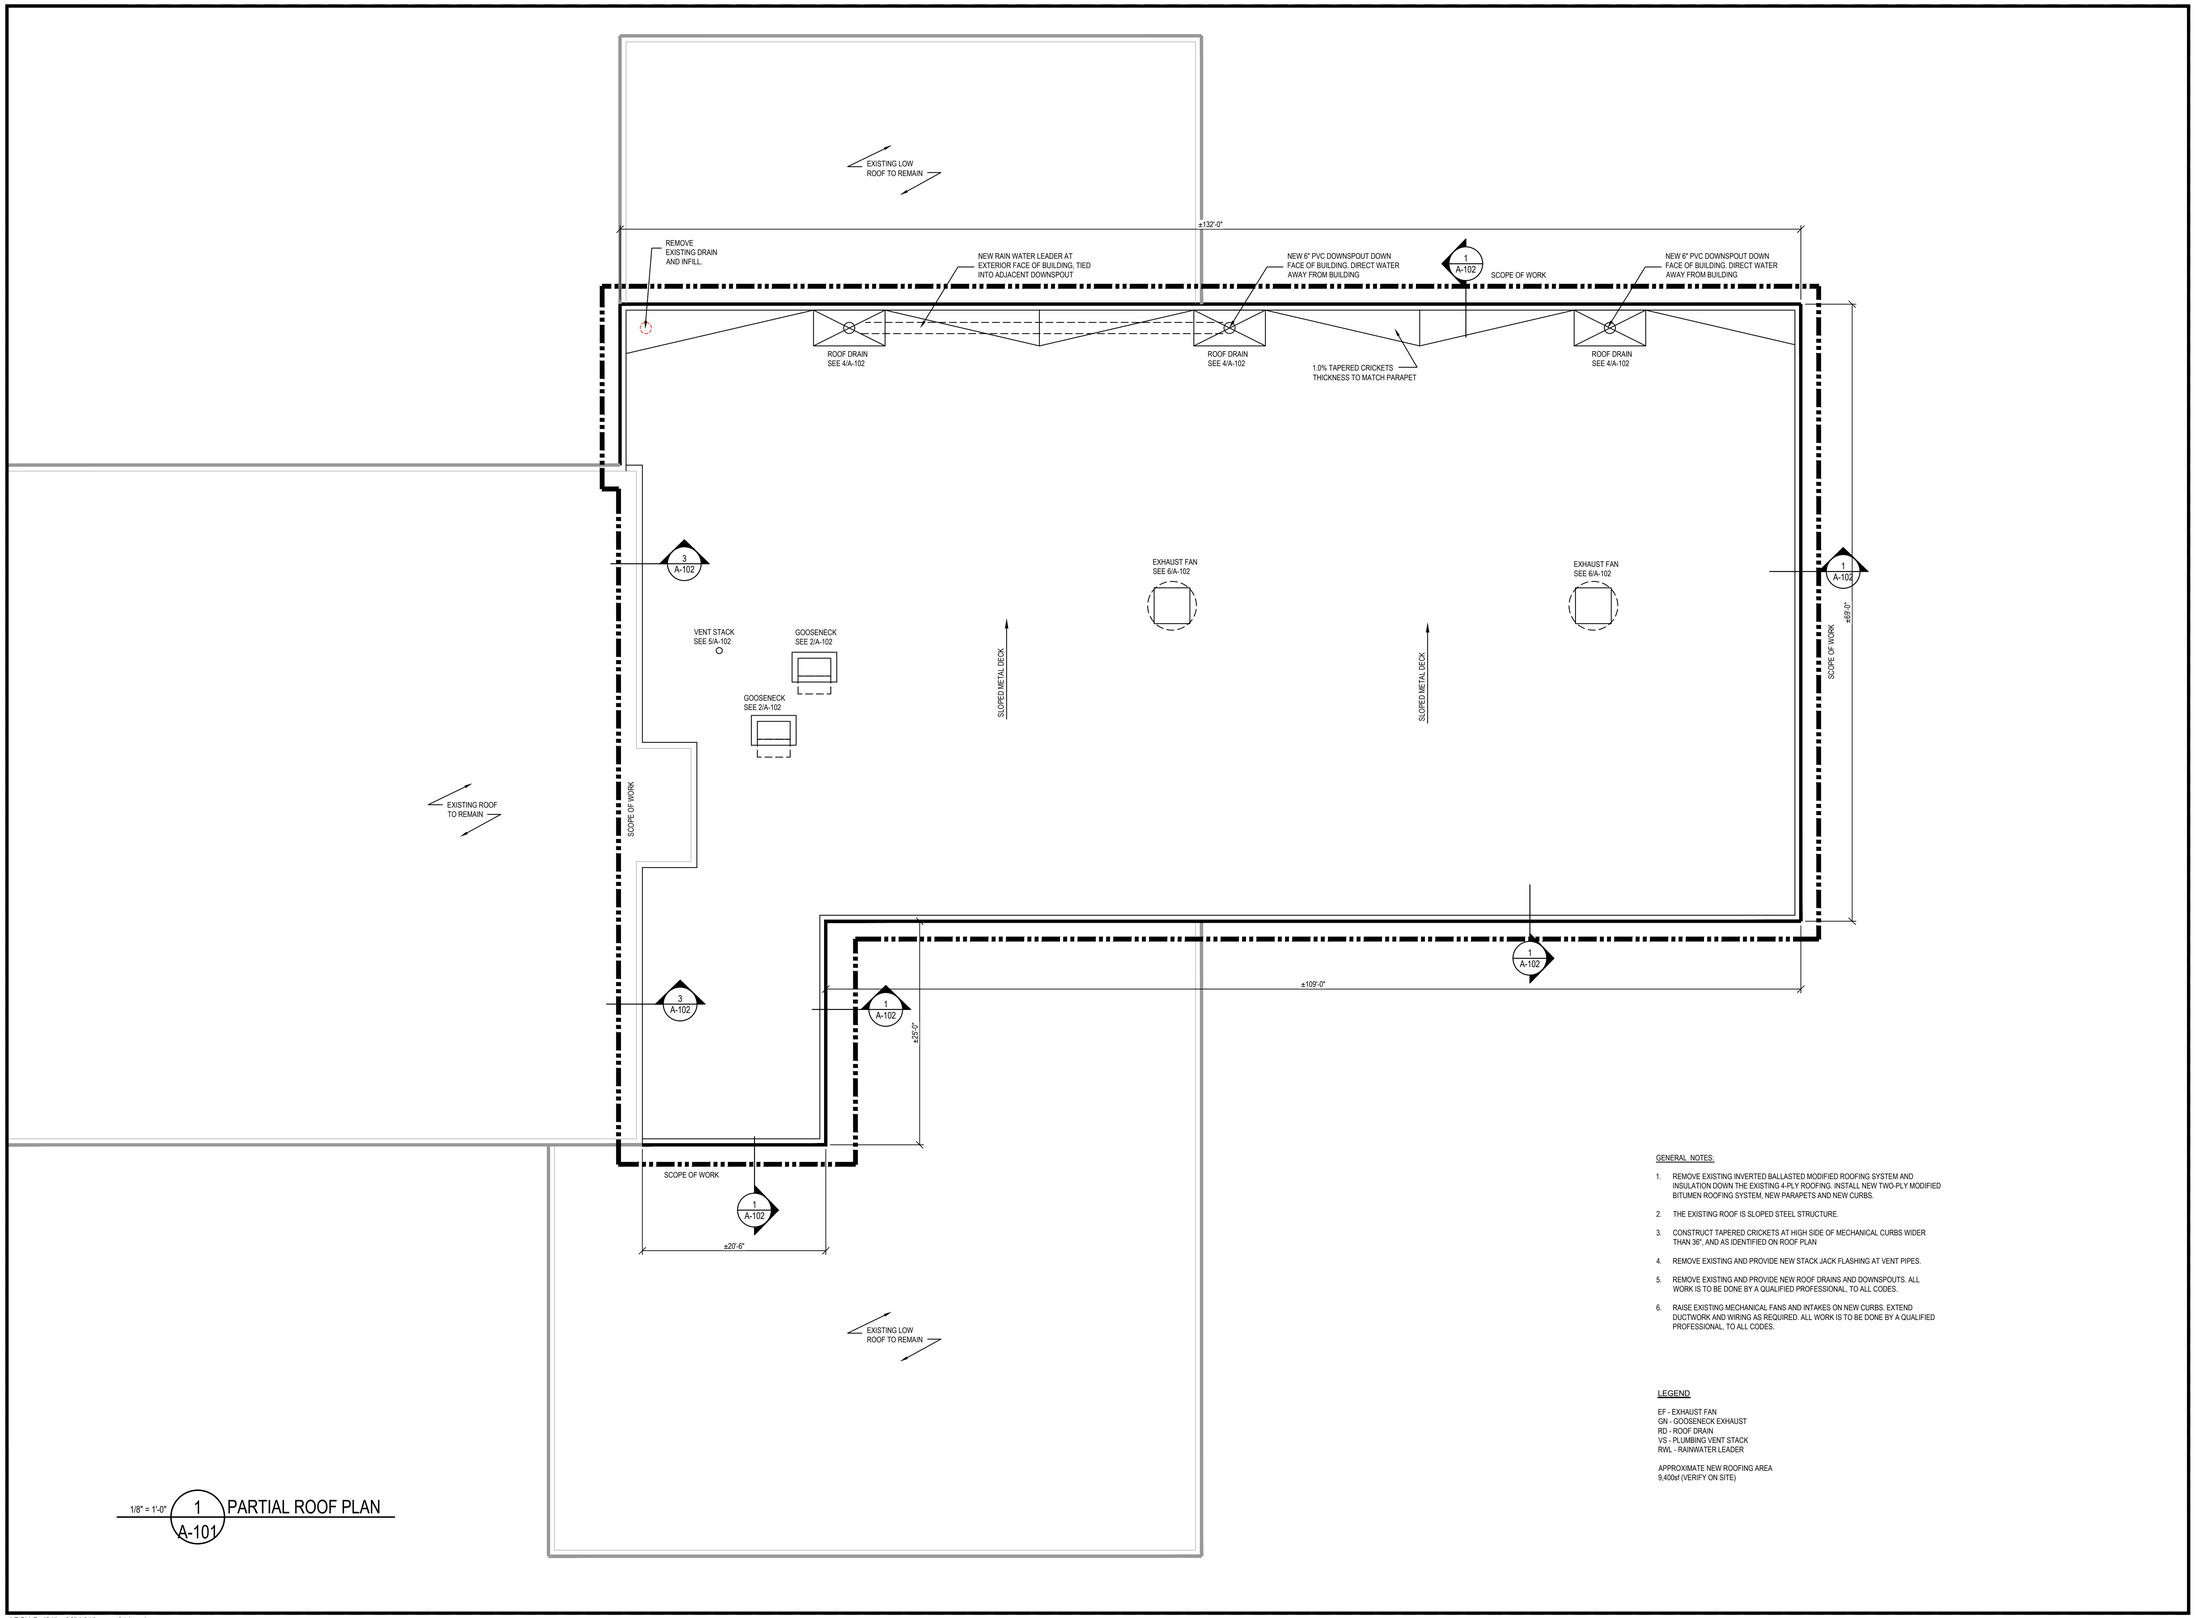

1/8" = 1'-0" 1 A-101 PARTIAL ROOF PLAN

GENERAL NOTES:

1. REMOVE EXISTING INVERTED BALLASTED MODIFIED ROOFING SYSTEM AND INSULATION DOWN THE EXISTING 4-PLY ROOFING. INSTALL NEW TWO-PLY MODIFIED BITUMEN ROOFING SYSTEM, NEW PARAPETS AND NEW CURBS.
2. THE EXISTING ROOF IS SLOPED STEEL STRUCTURE.
3. CONSTRUCT TAPERED CRICKETS AT HIGH SIDE OF MECHANICAL CURBS WIDER THAN 36", AND AS IDENTIFIED ON ROOF PLAN
4. REMOVE EXISTING AND PROVIDE NEW STACK JACK FLASHING AT VENT PIPES.
5. REMOVE EXISTING AND PROVIDE NEW ROOF DRAINS AND DOWNSPOUTS. ALL WORK IS TO BE DONE BY A QUALIFIED PROFESSIONAL, TO ALL CODES.
6. RAISE EXISTING MECHANICAL FANS AND INTAKES ON NEW CURBS. EXTEND DUCTWORK AND WIRING AS REQUIRED. ALL WORK IS TO BE DONE BY A QUALIFIED PROFESSIONAL, TO ALL CODES.

LEGEND

EF - EXHAUST FAN
GN - GOOSENECK EXHAUST
RD - ROOF DRAIN
VS - PLUMBING VENT STACK
RWL - RAINWATER LEADER

APPROXIMATE NEW ROOFING AREA
9,400sf (VERIFY ON SITE)

ARCH D (24" x 36" | 610mm x 914mm)

ARCHITECTURE 49

ARCHITECTURE49
1640 MARKET STREET | HALIFAX, NS, CANADA B3J 2C8
Phone: 902-429-5490 | halifax@architecture49.com | architecture49.com

CONSULTANT

CLIENT

Halifax Regional Centre for Education

COPYWRIGHT NOTICE
THIS DRAWING AND DESIGN IS COPYRIGHT PROTECTED. DO NOT REPRODUCE OR REVISE WITHOUT WRITTEN PERMISSION BY ARCHITECTURE49 INC.

SEAL:

LICENSED ARCHITECT
BASMA SAHIB
NOVA SCOTIA ASSOCIATION OF ARCHITECTS

THIS BAR IS 25mm LONG WHEN PLOTTED AT CORRECT SCALE. DO NOT SCALE DRAWINGS. 25mm

NORTH ARROW: PROJECT NORTH
TRUE NORTH

DIGITAL REFERENCE:

PROJECT NO.: CA0037318 CONTRACT NO. CA0037318
DRAWN BY: JimW CHECKED BY: APPROVED BY:

KEYPLAN:

NO. DATE ISSUED

PROJECT

ROOFING REPLACEMENT
HRCE ROSS ROAD SCHOOL
DARTMOUTH, NS

DRAWING TITLE

PARTIAL ROOF PLAN

DRAWING NO. A-101

PRINT DATE: 2024-08-01 11:51:15 AM

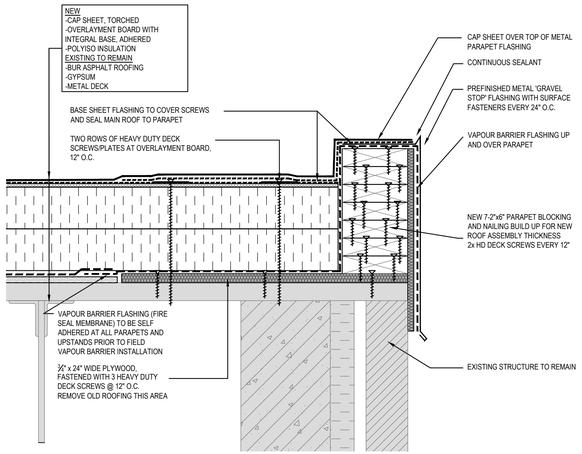

2" = 1'-0" 1 A-102 PARAPET DETAIL

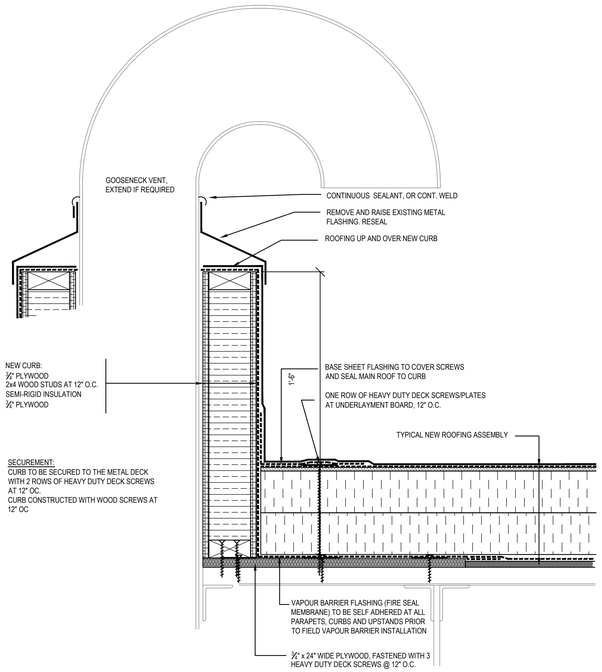

2" = 1'-0" 2 A-102 GOOSENECK DETAIL

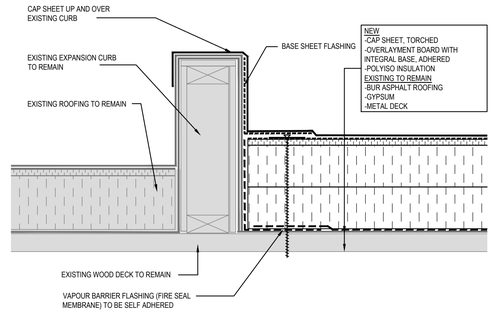

2" = 1'-0" 3 A-102 CONTROL CURB

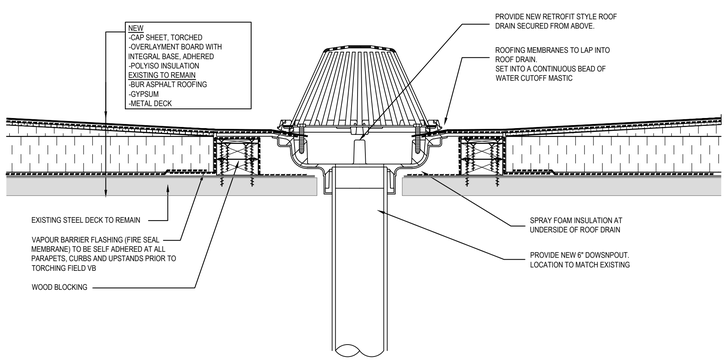

2" = 1'-0" 4 A-102 ROOF DRAIN DETAIL

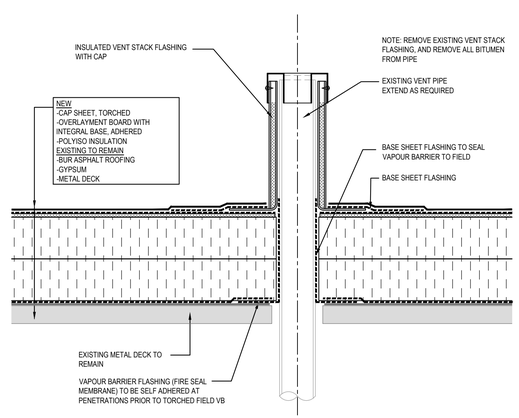

2" = 1'-0" 5 A-102 VENT STACK DETAIL

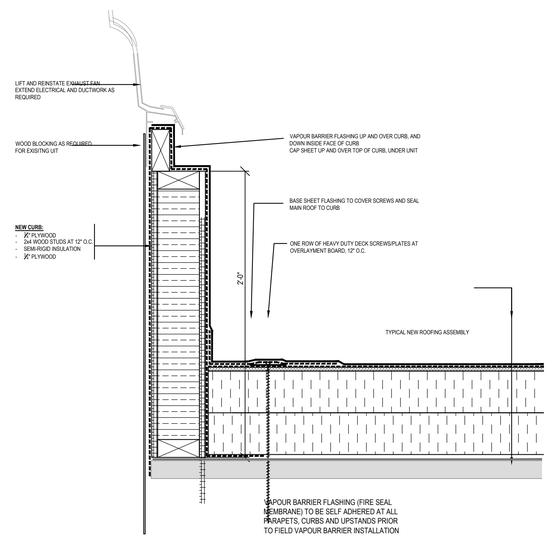

2" = 1'-0" 6 A-102 MECH CURB DETAIL

ARCH D (24" x 36" | 610mm x 914mm)

ARCHITECTURE 49
ARCHITECTURE49
1640 MARKET STREET | HALIFAX, NS, CANADA B3J 2C8
Phone: 902-429-5490 | halifax@architecture49.com | architecture49.com

CONSULTANT

CLIENT

Halifax Regional Centre for Education

COPYWRIGHT NOTICE
THIS DRAWING AND DESIGN IS COPYRIGHT PROTECTED. DO NOT REPRODUCE OR REVISE WITHOUT WRITTEN PERMISSION BY ARCHITECTURE49 INC.

SEAL:

LICENSED ARCHITECT
BASMA SAHIB
NOVA SCOTIA ASSOCIATION OF ARCHITECTS

THIS BAR IS 25mm LONG WHEN PLOTTED AT CORRECT SCALE. DO NOT SCALE DRAWINGS. 25mm

NORTH ARROW: PROJECT NORTH
TRUE NORTH

DIGITAL REFERENCE:

PROJECT NO.: CA0037318 CONTRACT NO. CA0037318
DRAWN BY: JimW CHECKED BY: APPROVED BY:

KEYPLAN:

NO.	DATE	ISSUED

PROJECT

ROOFING REPLACEMENT
HRCE ROSS ROAD SCHOOL
DARTMOUTH, NS

DRAWING TITLE

ROOFING DETAILS

DRAWING NO. A-102

PRINT DATE: 2024-08-01 12:35:22 PM